SYMBOL KEY	
	DUPLEX RECEPTACLE 18" AFF UNO
J	JUNCTION BOX

DRAWING NOTES:

1.) ELECTRICIAN TO PROVIDE CIRCUITING ASSIGNMENTS FOR ARCHITECT APPROVAL AND REVIEW

2.) ELECTRICIAN TO LABEL APPROVED CIRCUITING ASSIGNMENTS ON EXISTING PANELS

3.) DEVICES AND FACEPLATES STYLE AND COLOR AS SELECTED BY OWNER

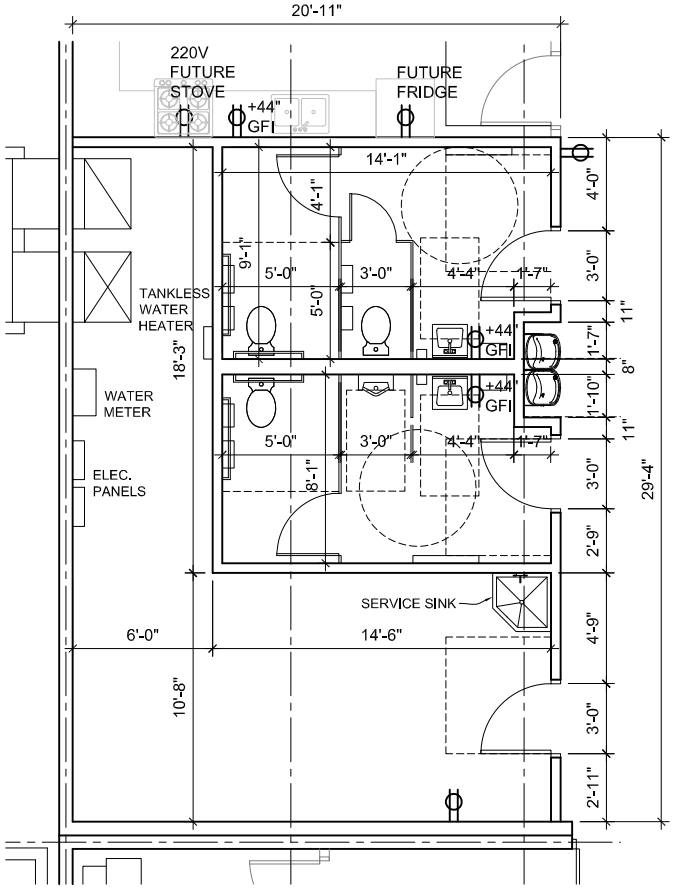

2 A-101 PARTIAL ENLARGED FLOOR PLAN

SCALE: 3/16" = 1'-0"

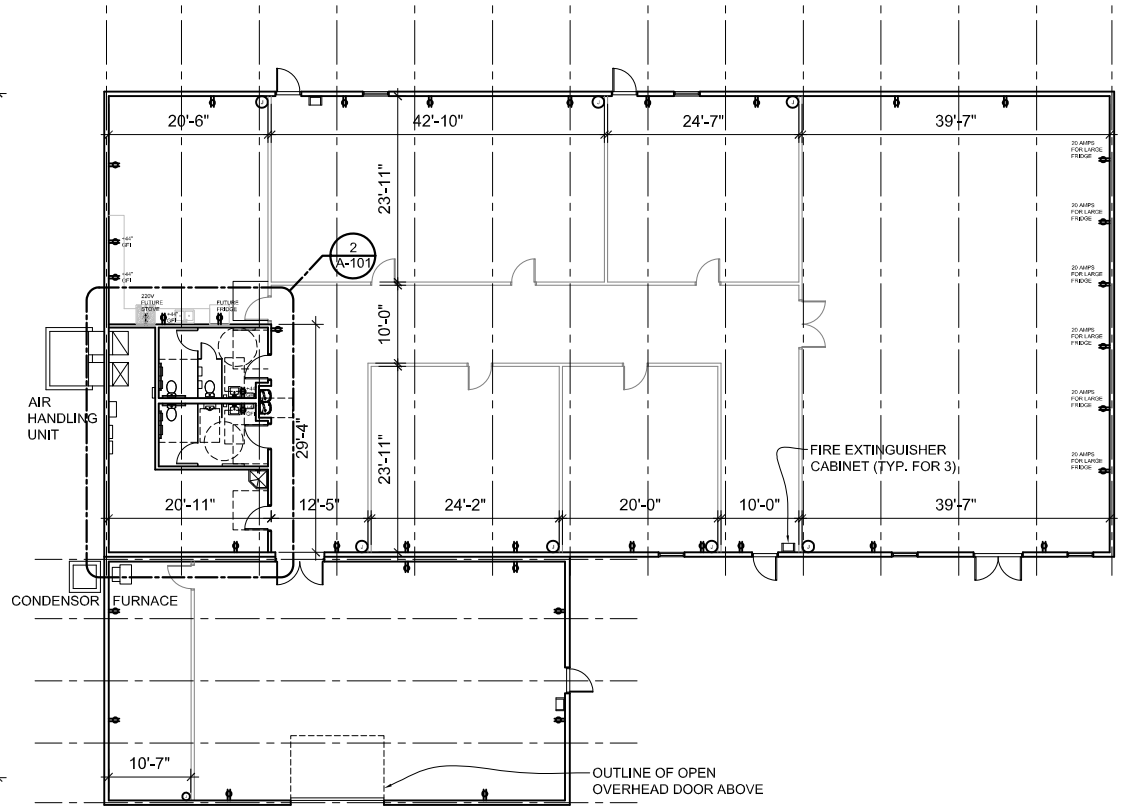

1 A-101 FLOOR AND POWER PLAN

SCALE: 1/16" = 1'-0"

ISSUED:
03/19/2021 OWNER REVIEW

merritt cieslak design pc

ARCHITECTURE | PLANNING

33610 Grand River
Farmington, Michigan 48335
248-374-0001
www.merittcieslakdesign.com

NEW BUILDING FOR:

COMMUNITY SHARING OUTREACH CENTER

FLOOR AND POWER PLAN

These documents have been prepared specifically for this Project. They are not suitable for use on other projects or in other locations without approval and participation of the Architect. Reproduction for bidding or any other purpose is expressly prohibited.

Project No.	Sheet No.
21252	A-101

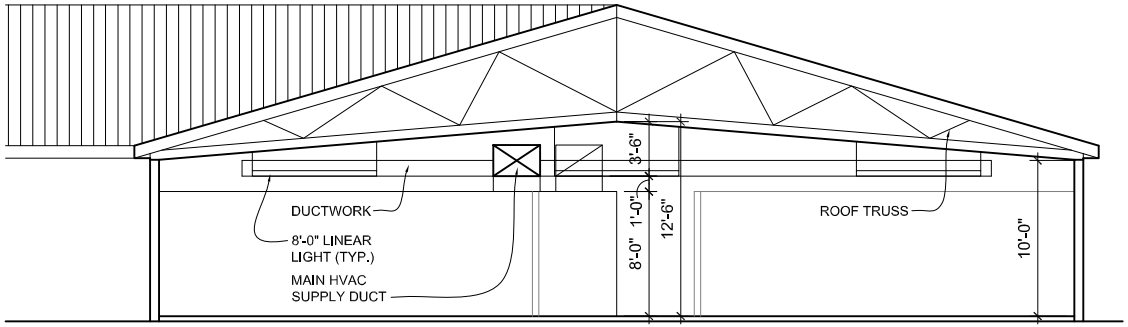

2 A-102 BUILDING SECTION

SCALE: 1/8" = 1'-0"

SYMBOL KEY

- 8 FT LINEAR PENDANT FIXTURE
- EXIT SIGN
- $ SWITCH
- $3 3-WAY SWITCH
- EXHAUST FAN

DRAWING NOTES:

1.) CONTRACTOR TO SUBMIT LIGHTING PRODUCTS FOR REVIEW AND APPROVAL

2.) ALL ADJACENT SWITCHES TO BE GANGED TOGETHER

3.) SEE MECHANICAL PLAN FOR DIFFUSER/DUCT LAYOUT

4.) ALL CABLING AND SWITCHING TO REMAIN FOR EXISTING FIXTURES UNLESS SHOWN OTHERWISE

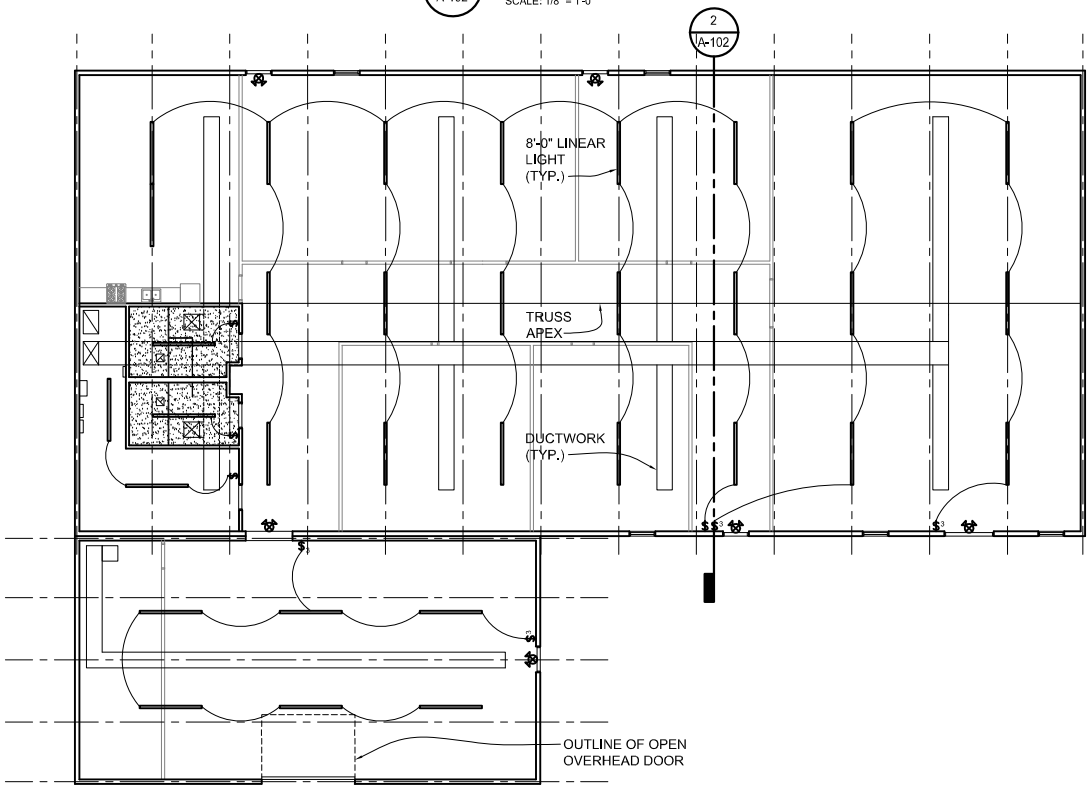

1 A-102 REFLECTED CEILING PLAN

SCALE: 1/16" = 1'-0"

ISSUED:
03/19/2021 OWNER REVIEW

merritt cieslak design[pc]
ARCHITECTURE | PLANNING
33610 Grand River
Farmington, Michigan 48335
248-374-0001
www.merittcieslakdesign.com

NEW BUILDING FOR:
COMMUNITY SHARING OUTREACH CENTER

REFLECTED CEILING PLAN

These documents have been prepared specifically for this Project. They are not suitable for use on other projects or in other locations without approval and participation of the Architect. Reproduction for bidding or any other purpose is expressly prohibited.

Project No.	Sheet No.
21252	A-102